


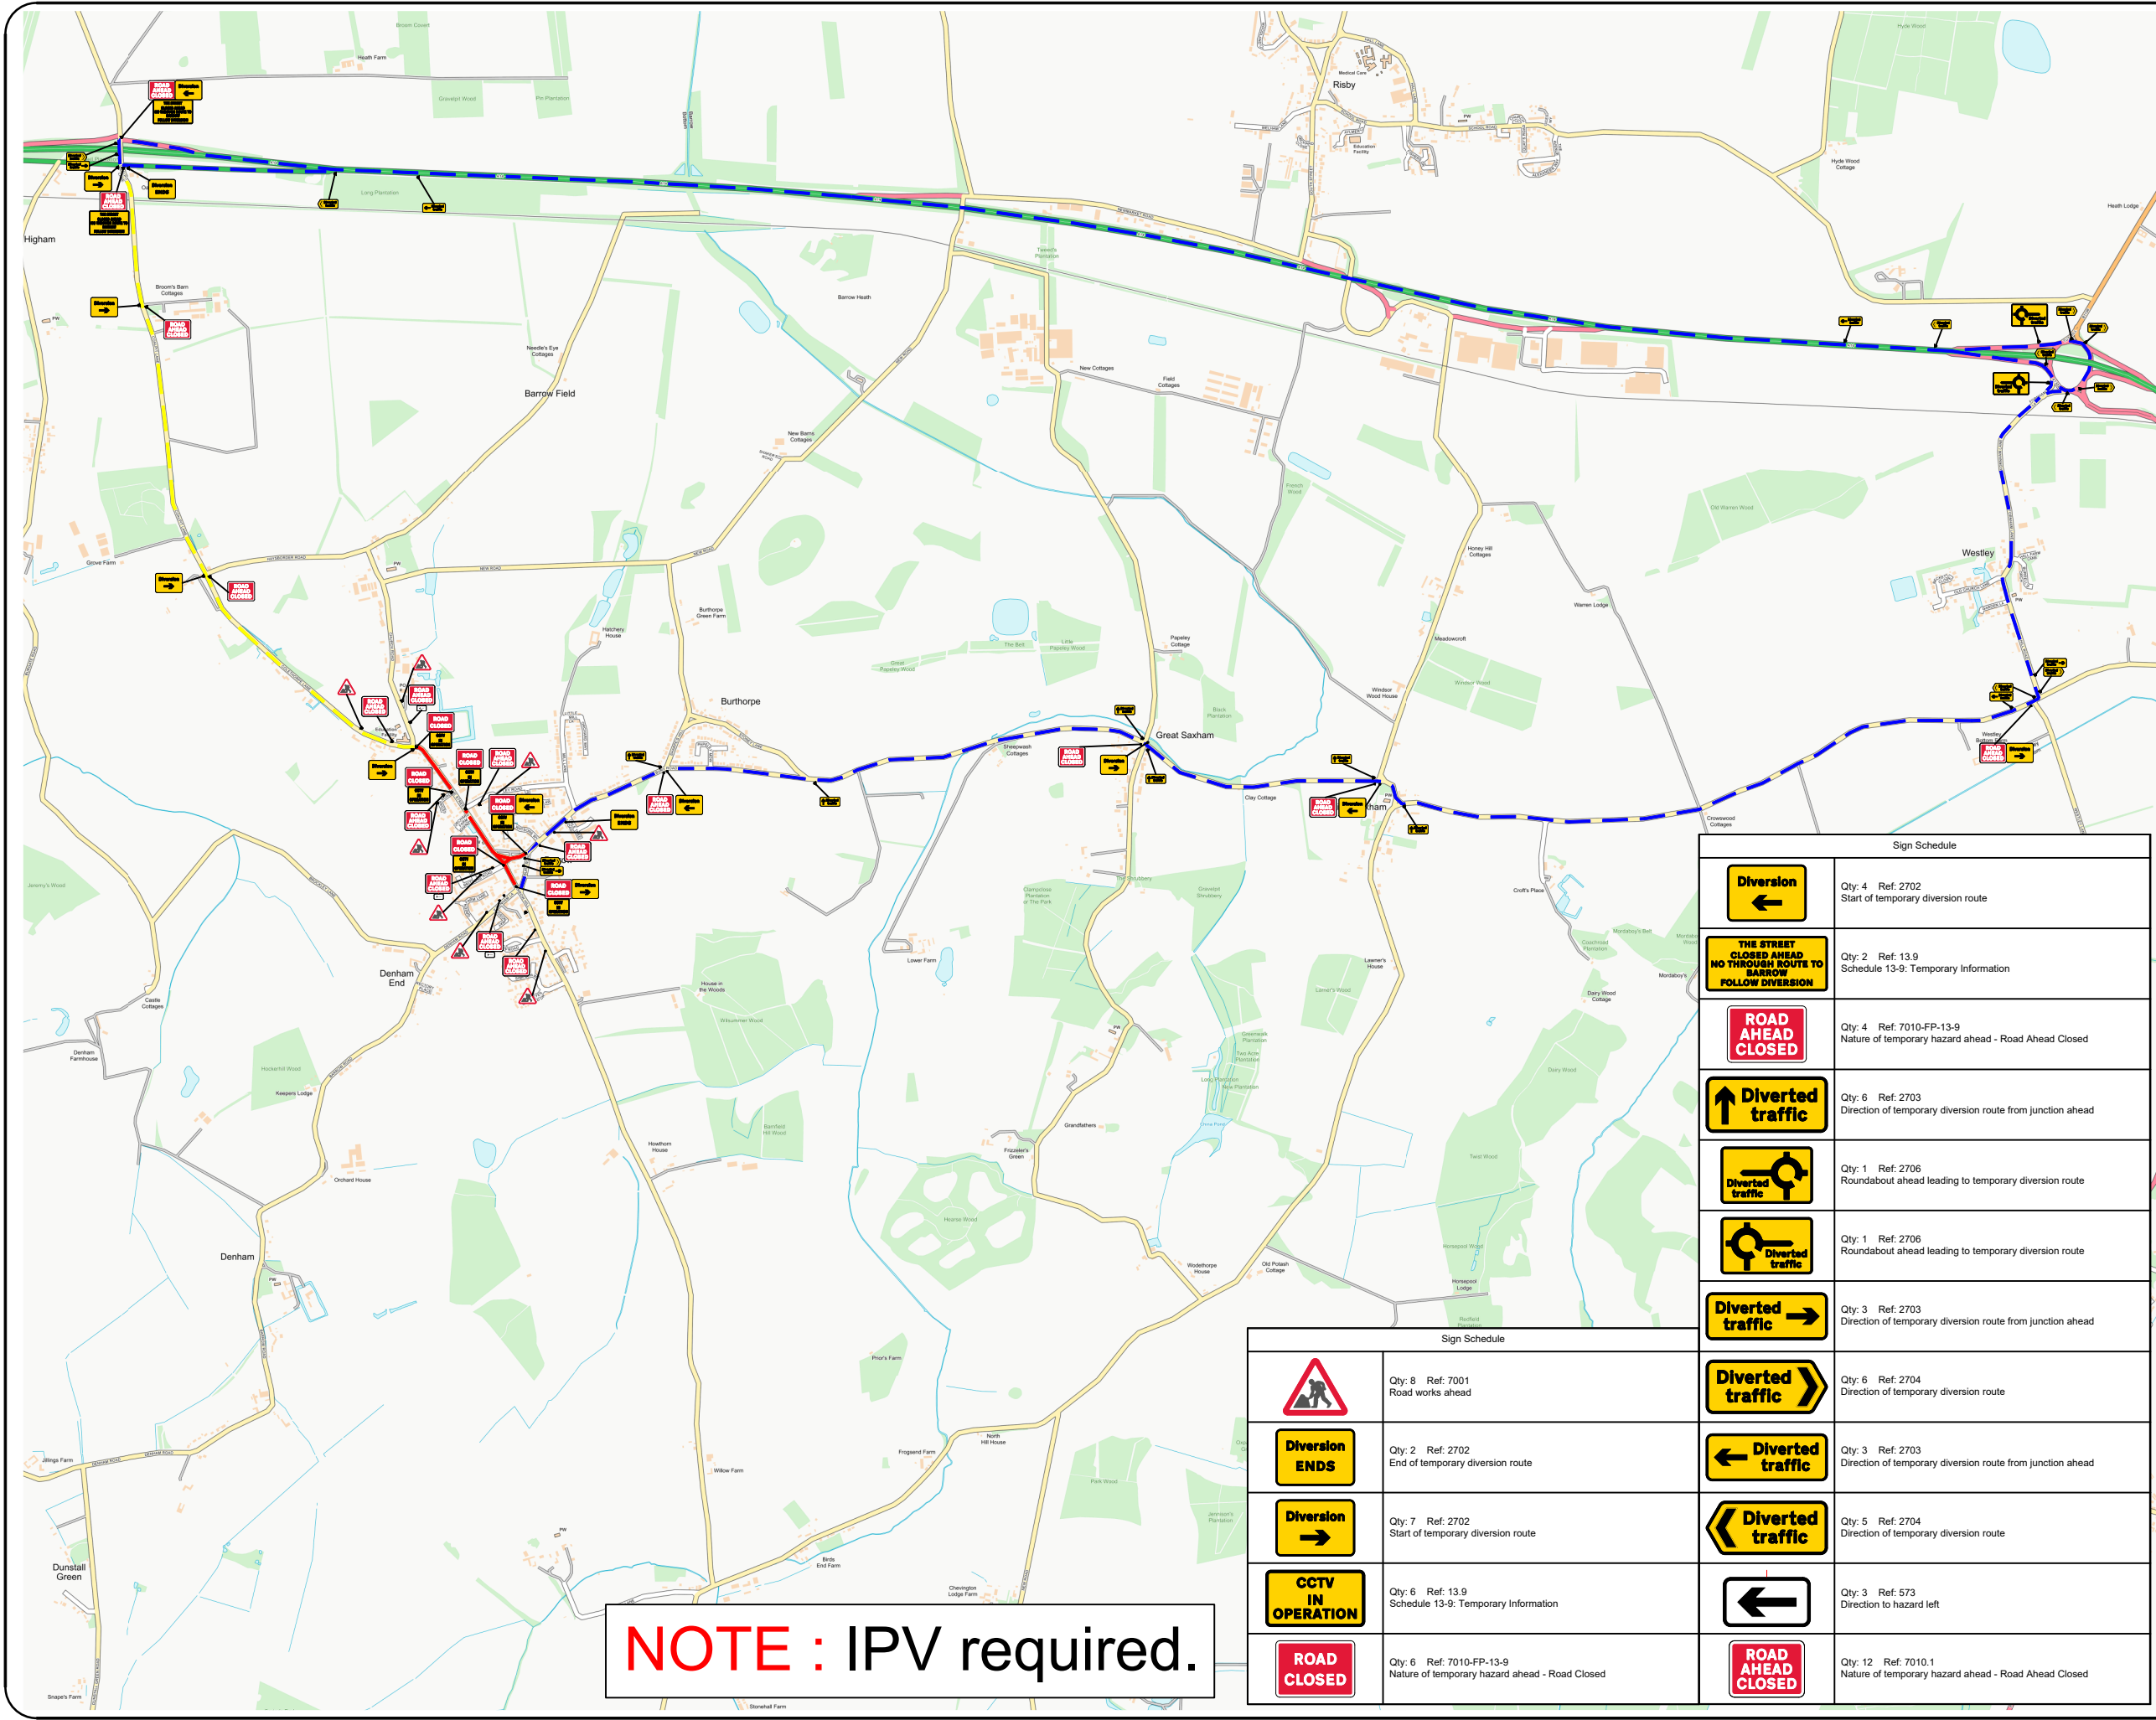

Notes:

A - DO NOT SCALE FROM THIS DRAWING

B - All traffic management must comply with Traffic Signs Manual: Chapter 8 and Safety at Street Works and Road Works: A Code of Practice

C - All Road Markings and signage to conform to TSRGD 2002

D - Signage location shown is indicative only. Exact location of signage to be determined by operative on site

KEY

- Sign
- Traffic Cone
- Road Closure
- Access Only
- Diversion Route

Diversion Route

The Street > Bury road > Hill road > Fornham lane > A14 > Coalpit lane > Colethorpe lane > and vice versa

Sign Schedule	
	Qty: 4 Ref: 2702 Start of temporary diversion route
	Qty: 2 Ref: 13.9 Schedule 13-9: Temporary Information
	Qty: 4 Ref: 7010-FP-13-9 Nature of temporary hazard ahead - Road Ahead Closed
	Qty: 6 Ref: 2703 Direction of temporary diversion route from junction ahead
	Qty: 1 Ref: 2706 Roundabout ahead leading to temporary diversion route
	Qty: 1 Ref: 2706 Roundabout ahead leading to temporary diversion route
	Qty: 3 Ref: 2703 Direction of temporary diversion route from junction ahead
	Qty: 6 Ref: 2704 Direction of temporary diversion route
	Qty: 3 Ref: 2703 Direction of temporary diversion route from junction ahead
	Qty: 5 Ref: 2704 Direction of temporary diversion route
	Qty: 3 Ref: 573 Direction to hazard left
	Qty: 12 Ref: 7010.1 Nature of temporary hazard ahead - Road Ahead Closed

Sign Schedule	
	Qty: 8 Ref: 7001 Road works ahead
	Qty: 2 Ref: 2702 End of temporary diversion route
	Qty: 7 Ref: 2702 Start of temporary diversion route
	Qty: 6 Ref: 13.9 Schedule 13-9: Temporary Information
	Qty: 6 Ref: 7010-FP-13-9 Nature of temporary hazard ahead - Road Closed

A	Revised	-	-
-	Initial Issue	LP	27/04/26
REV:	DESCRIPTION:	BY:	DATE:
STATUS:			

CONNECT HIGHWAYS

CLIENT:

SITE:

The Street , Barrow
IP29 5AN

TITLE:

Road Closure & Diversion

SCALE AT A3:	DATE:	DRAWN:	CHECKED:
AS SHOWN	27/04/26	LP	LL
TRAFFIC SENSITIVE:	DRAWING NO:	REVISION:	
N/A	CH4396	-	